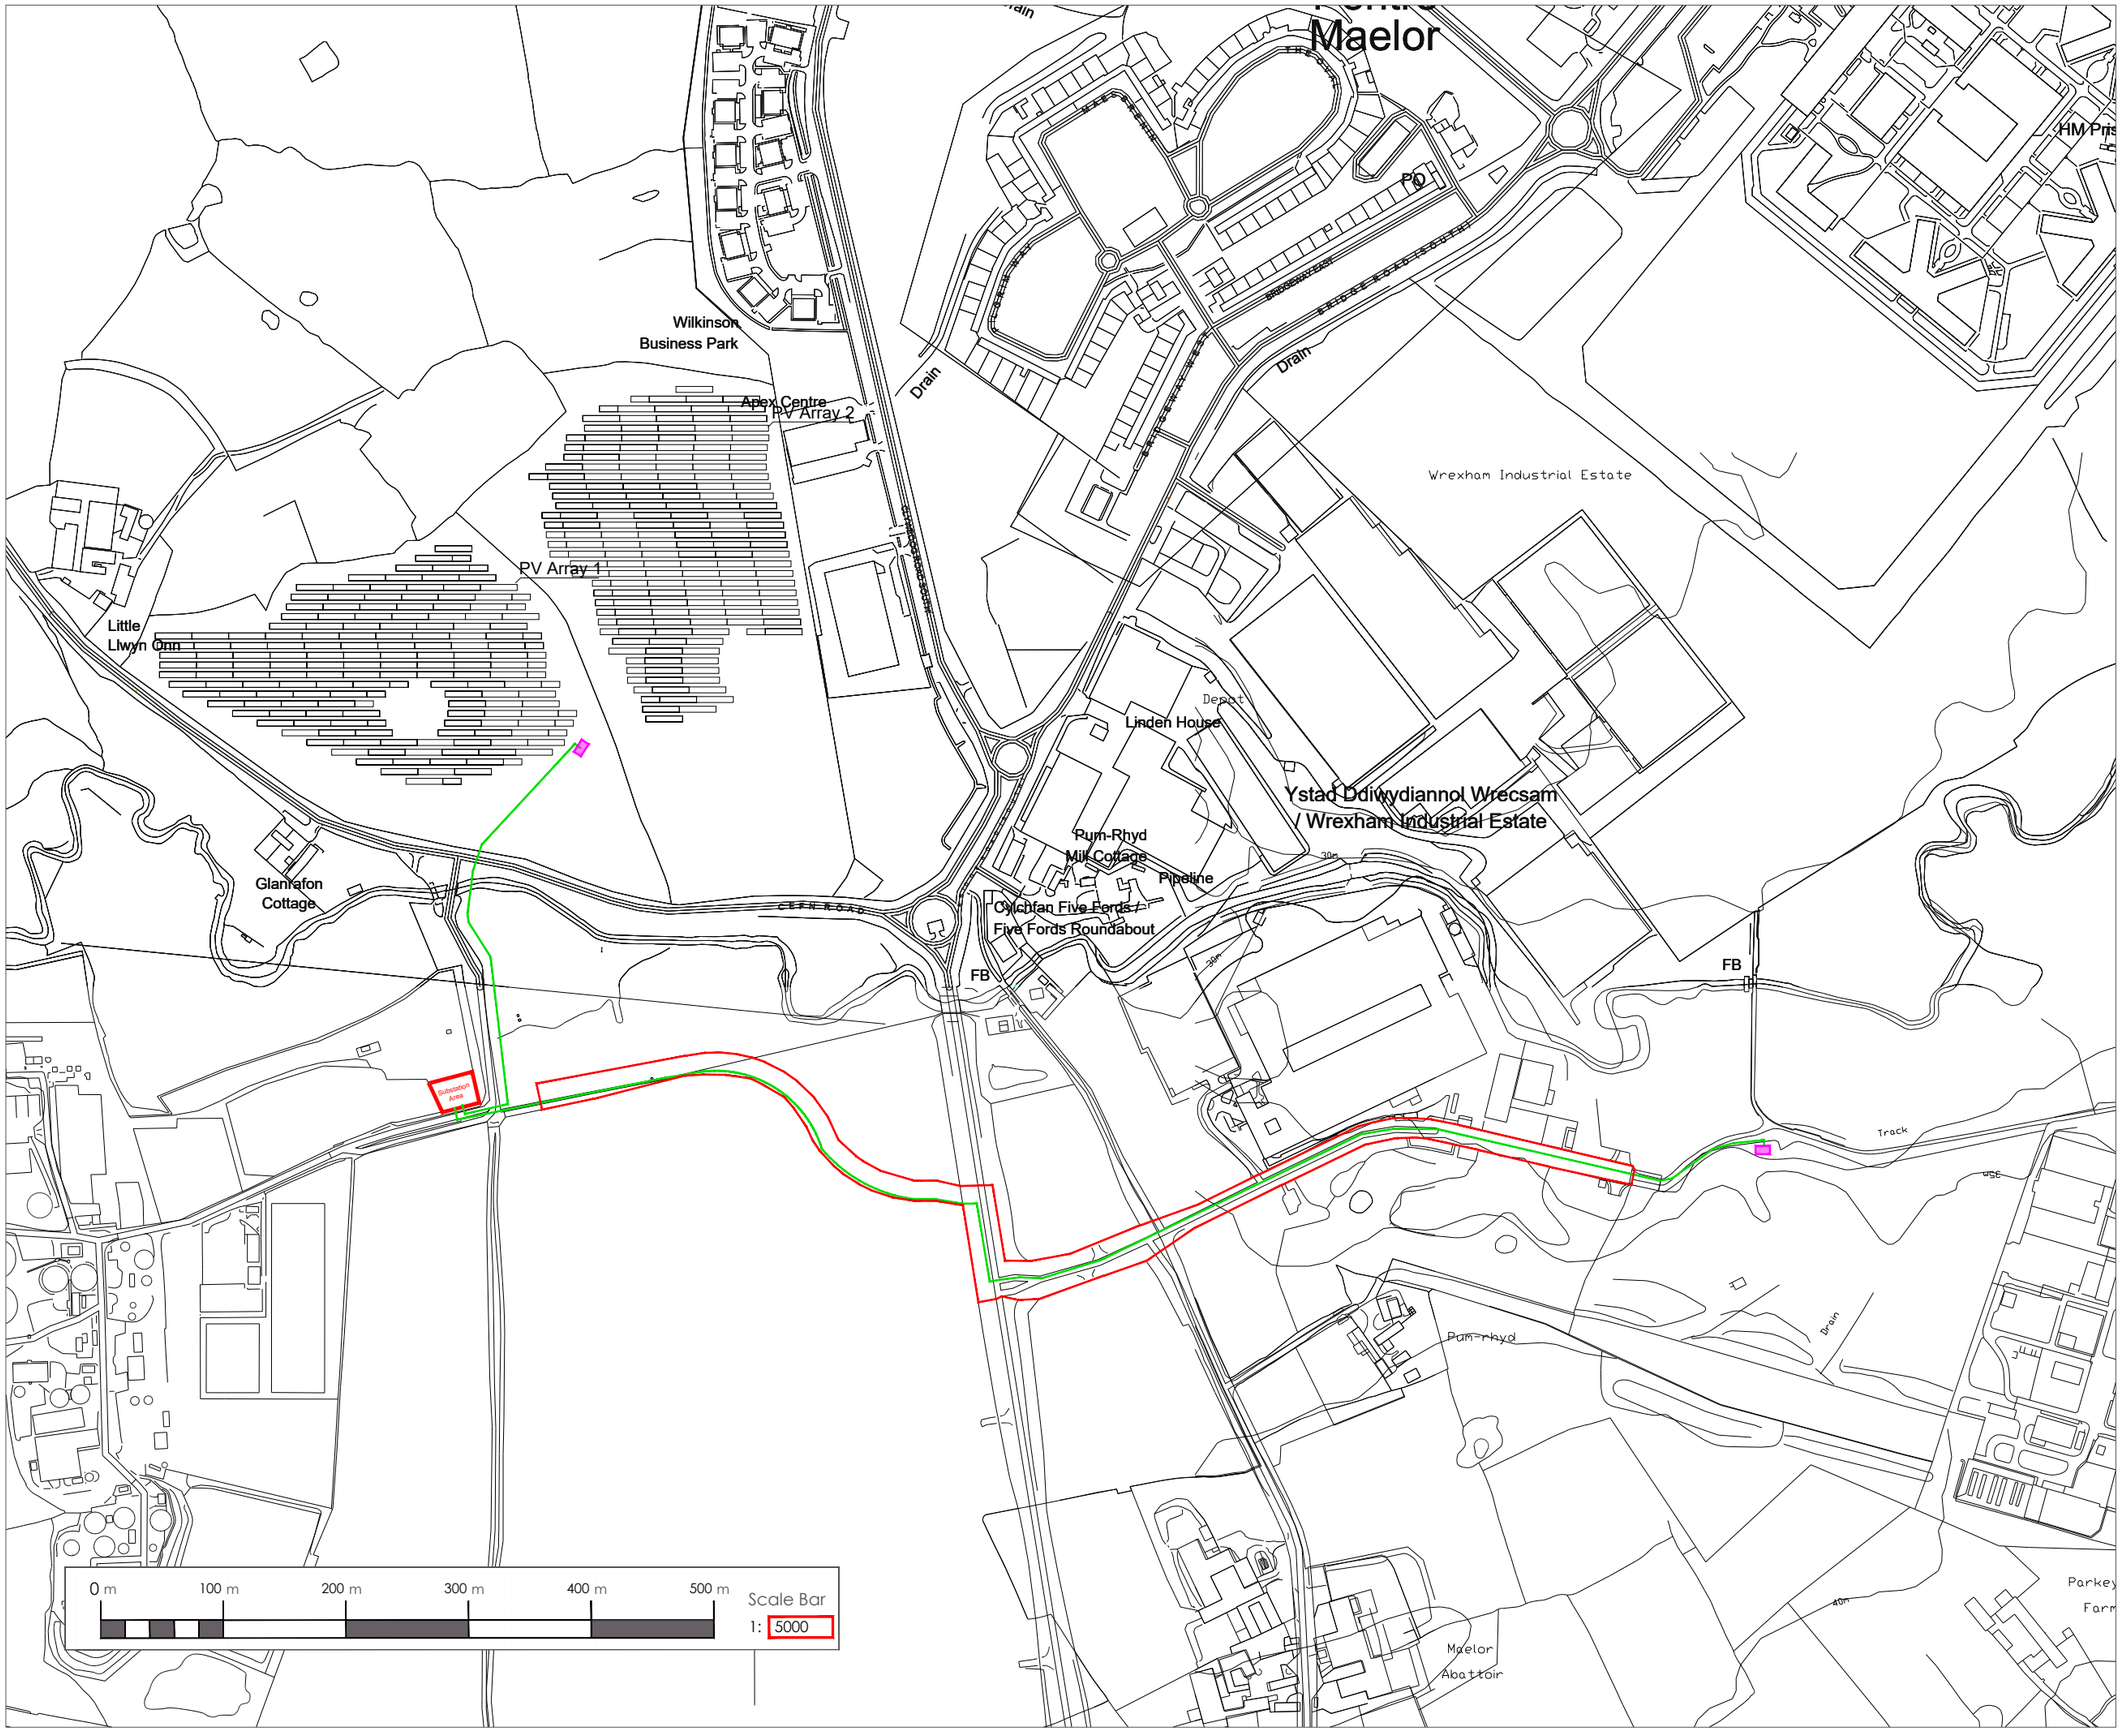

KEY:

- Substation Location
- Planning Application Boundary
- Planned Cable Routes
- Customer Stations

novus

DATE:	14/12/2022
PROJECT TITLE:	Cefn Park & Wrexham PV
DRAWING TITLE:	Cable Route Constraints Plan
DRAWING VERSION NUMBER:	Final
SCALE:	1:5000
PAGE SIZE:	A3
DRAWN BY:	AS
APPROVED BY:	SM