


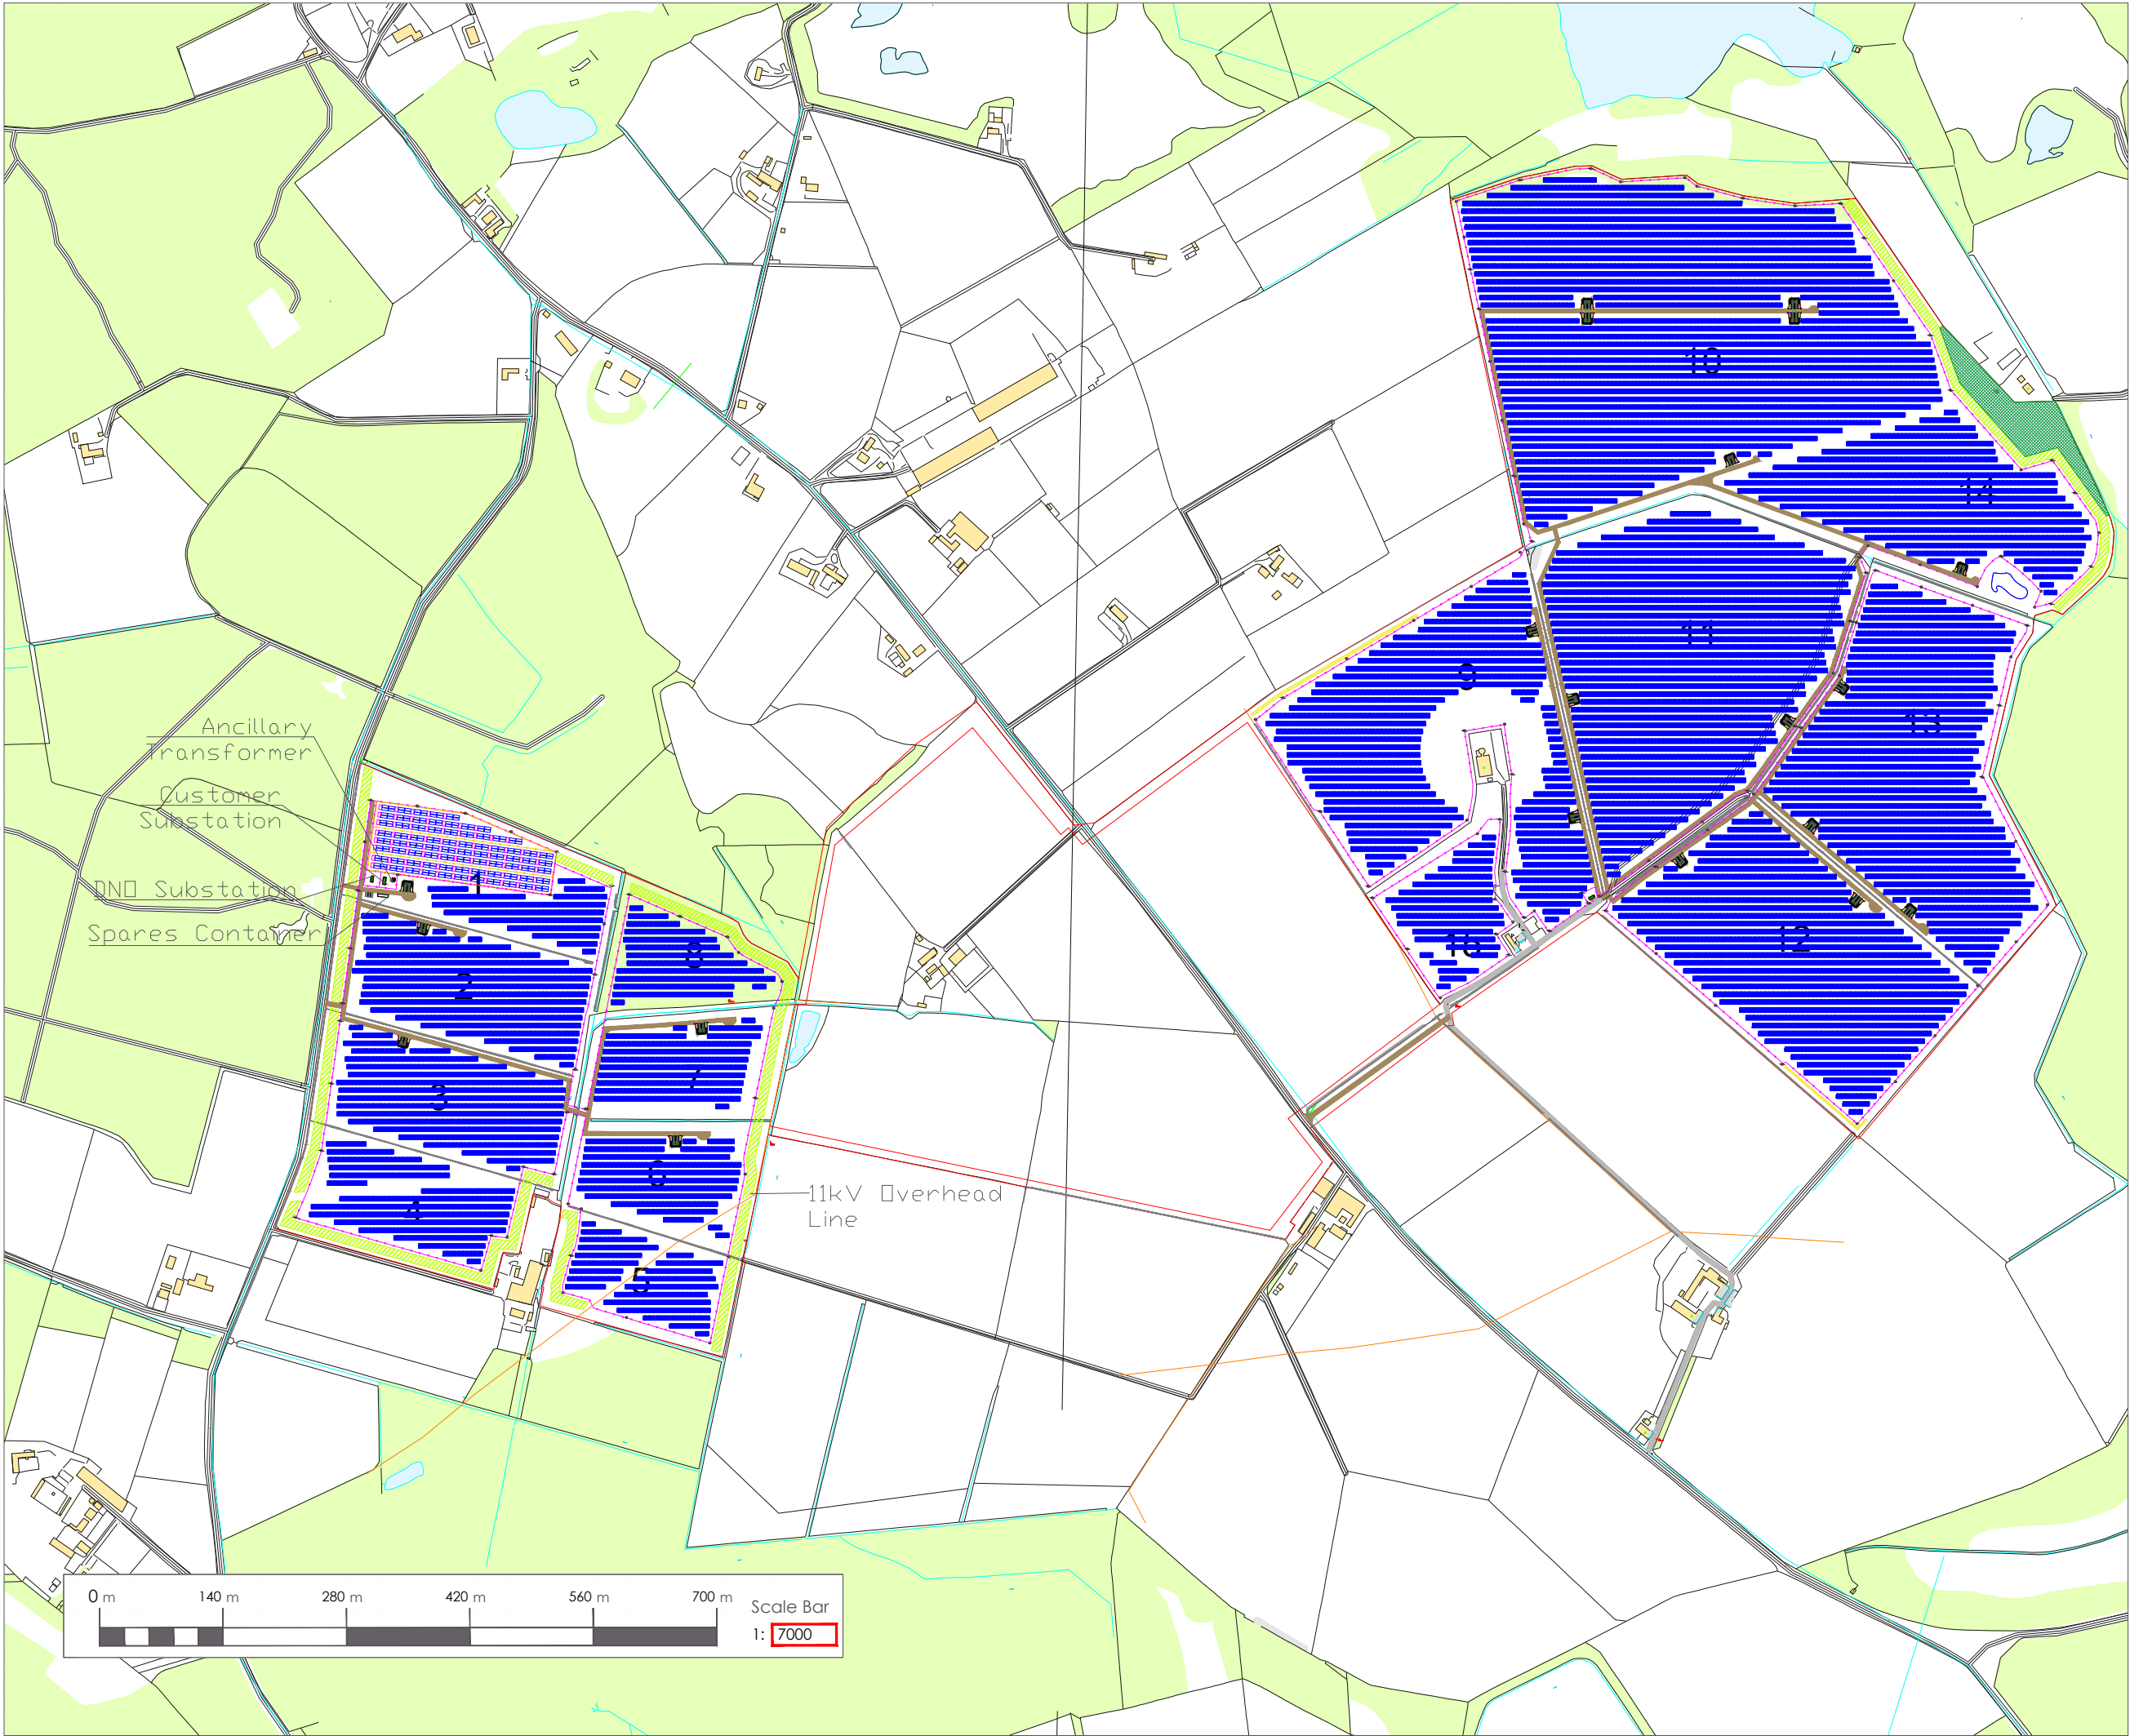
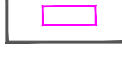


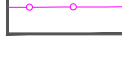

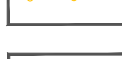

KEY:

	Development Area
	PV Panel
	Power Conversion Station
	Energy Storage
	Energy Storage Inverter
	Fencing
	Acoustic Fencing
	New Access Road
	Existing Access Road
	Proposed Tree and Shrub Belt
	Proposed Meadow Grass Area
	Proposed Shrub Area

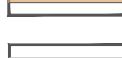

DATE: 18/03/2024

PROJECT TITLE: Perwinnes

DRAWING TITLE: Planning Layout

DRAWING VERSION NUMBER: V4

SCALE:	1:7000
PAGE SIZE:	A3
DRAWN BY:	RP
APPROVED BY:	ALG